



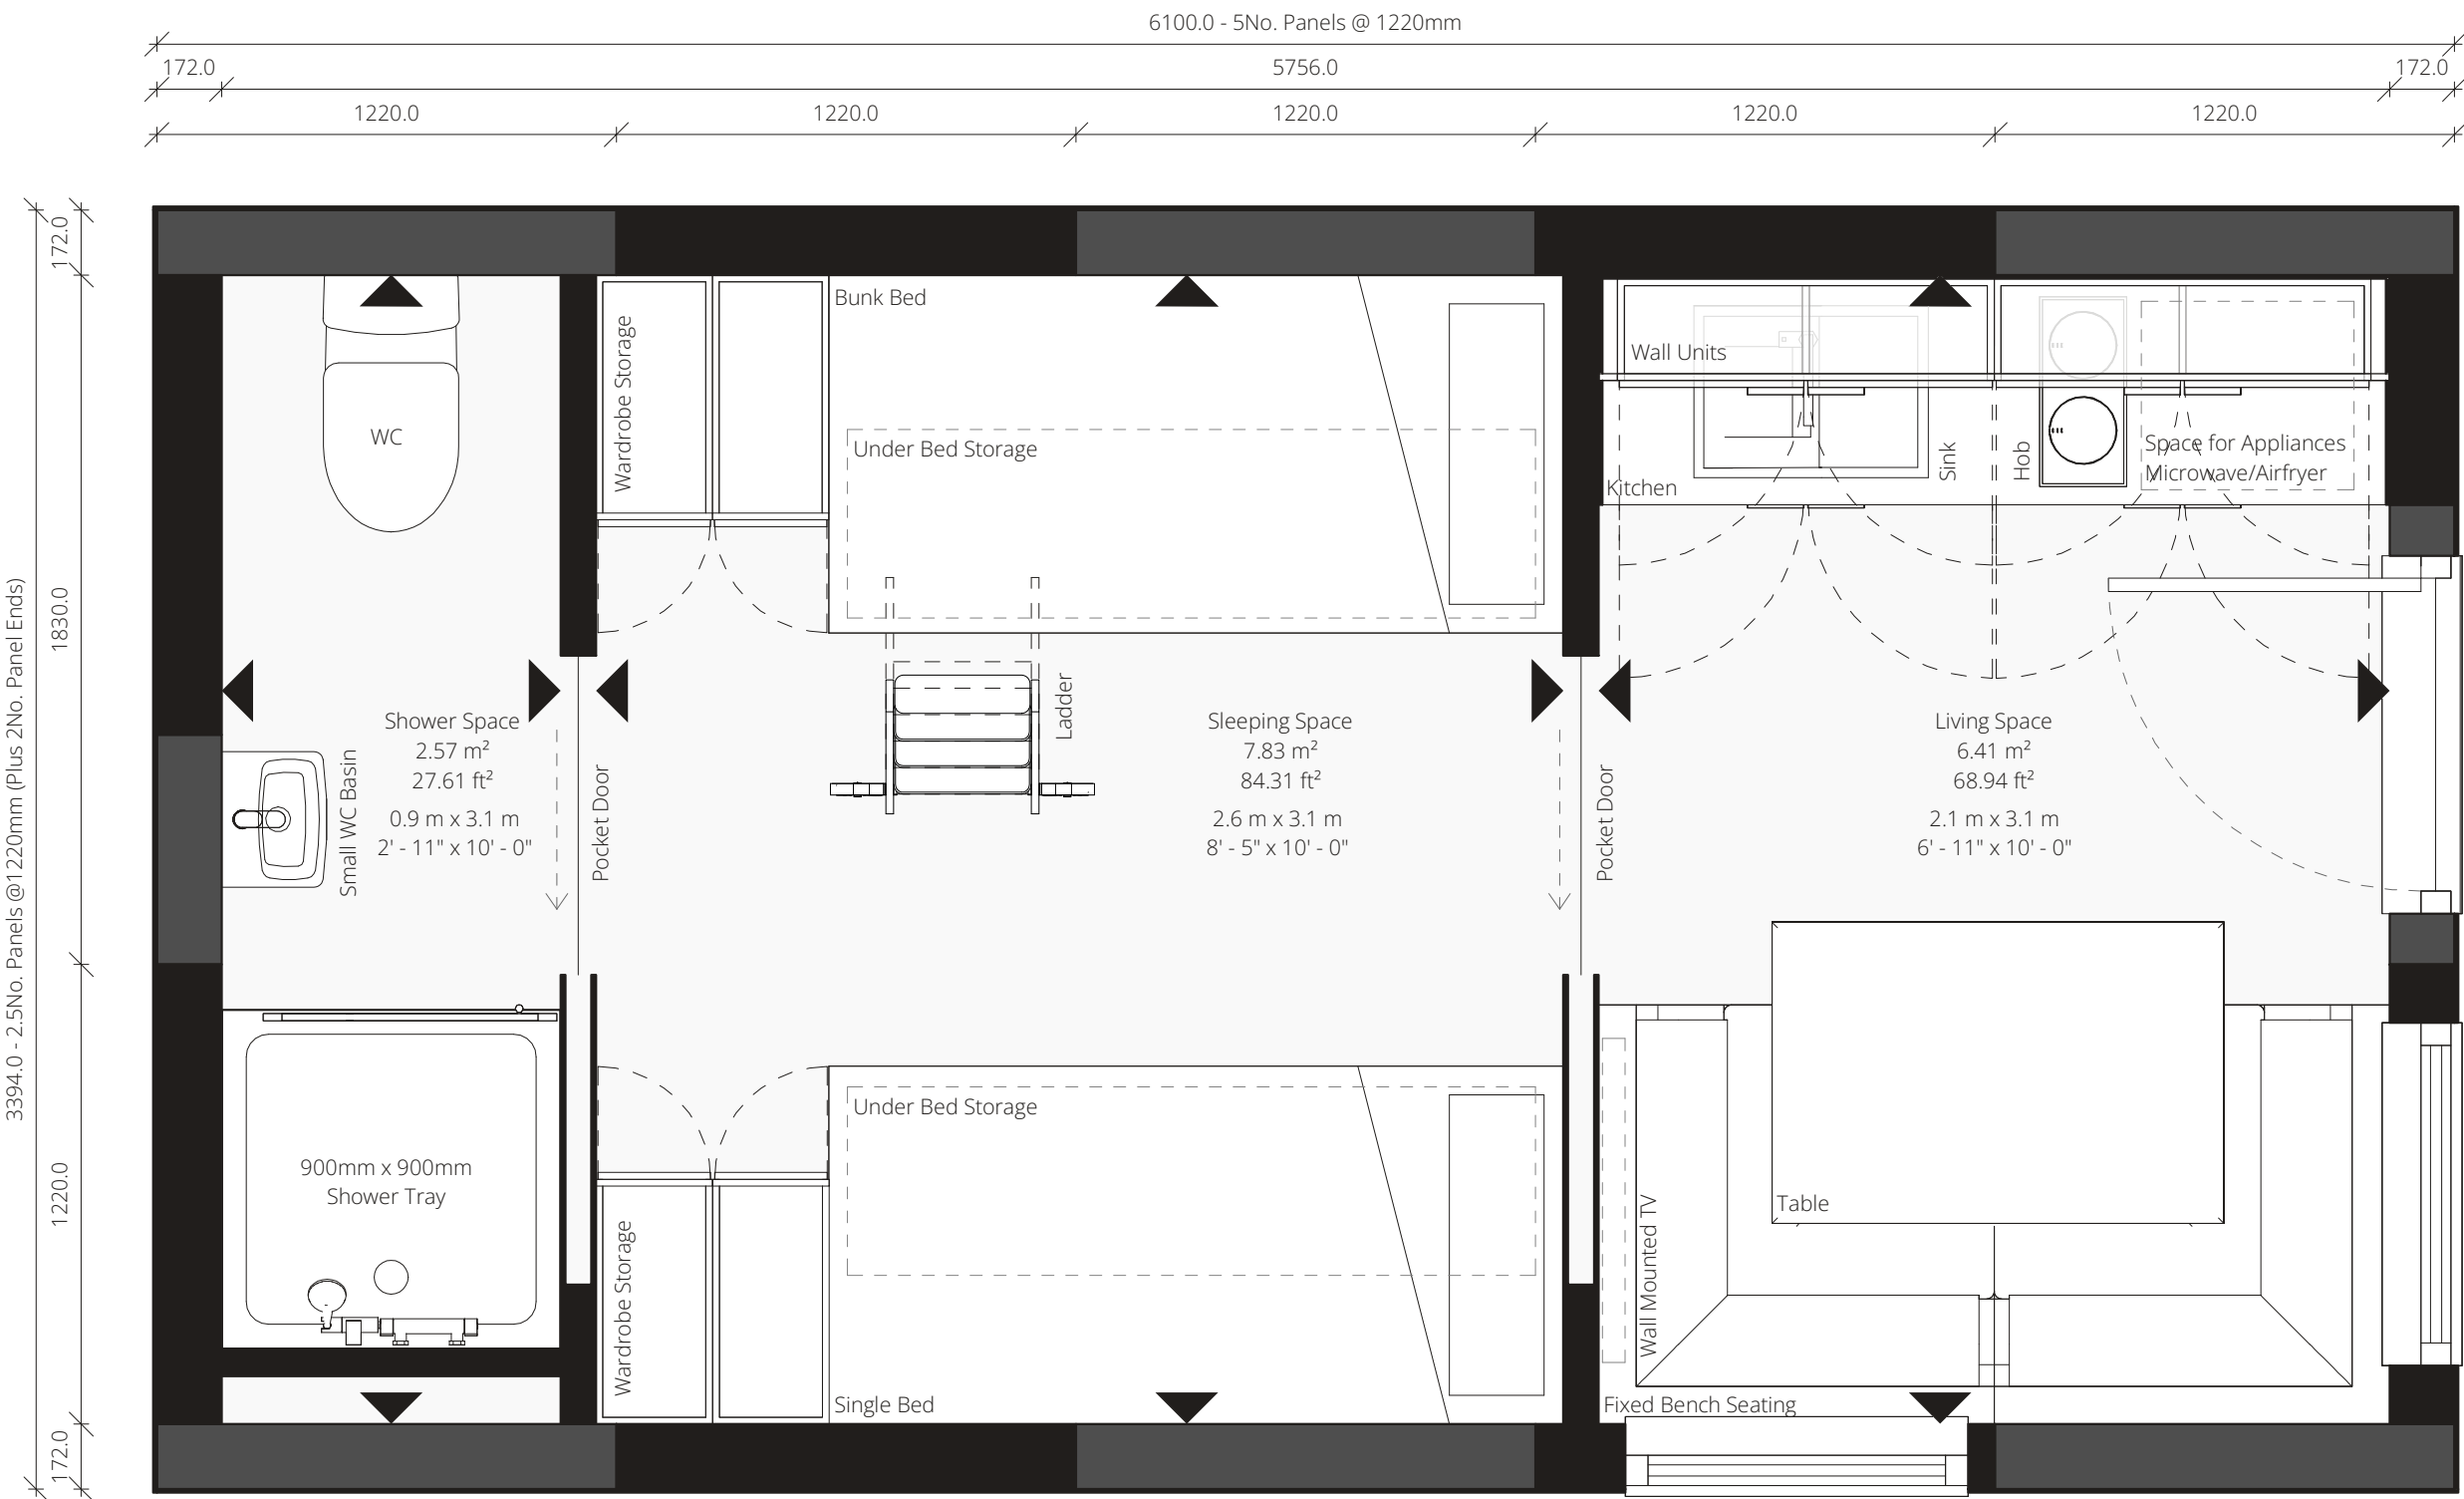

Floor Plan
1:20

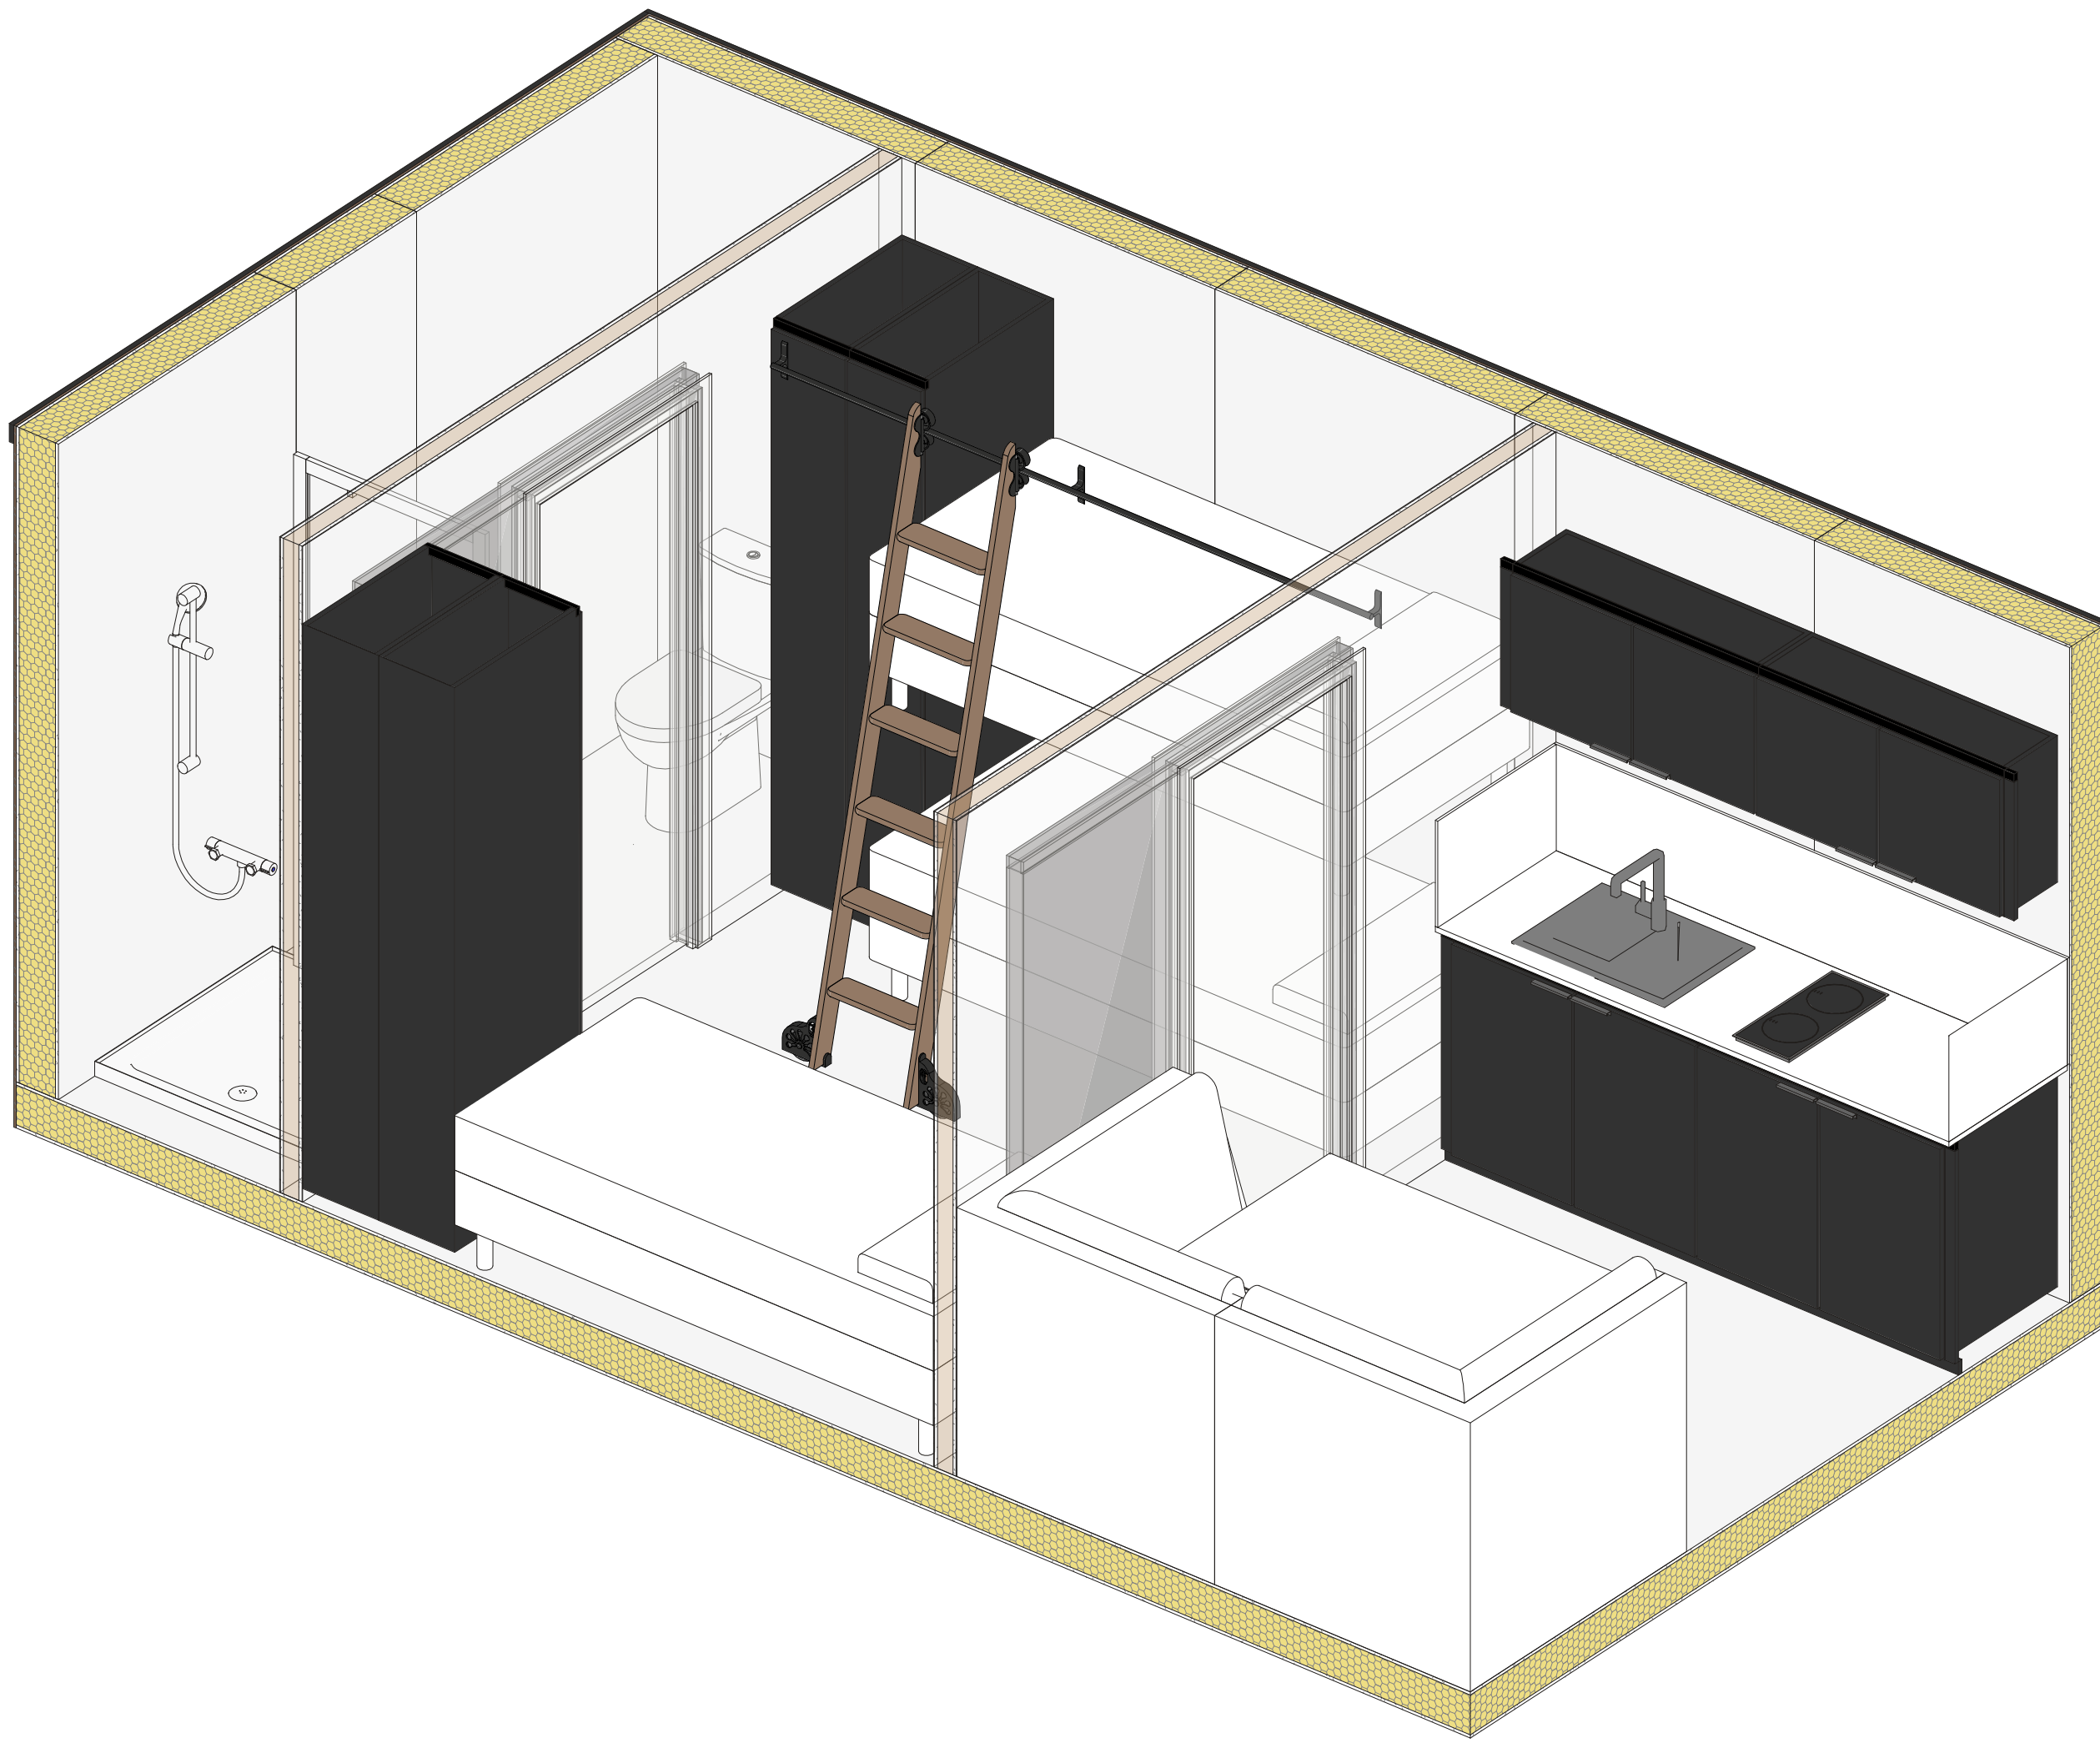

0m 0.20m 0.60m 1.0m
Scale = 1:20

Area Schedule =	
Ground Floor	17.56 m² 188.97 ft²
	17.56 m² 188.97 ft²



Front Elevation
1:20

Side Elevation
1:20

A: 10/02/2026 Issued for Option Selection
Rev. Date: Notes:

DRAWING NUMBER: J1152-PL202
DRAWING TITLE: Proposed Overview - Timber

PROJECT: 3B3P HomePod Concept
CLIENT: TBC

JOB NUMBER: J1152 DATE: Feb '26 SCALE: 1:20 SIZE: A1

CONCEPT

MANOR
ARCHITECTURE

Manor Architecture Ltd.
Bloxfield Hall, Bloxfield Park,
Chesham Rd, Chesham, Bucks HP8 4BG
Tel: 01565 740 520
Email: info@manorarchitecture.co.uk
Web: www.manorarchitecture.co.uk

CIA
QUALITY PRACTICE

This Drawing Remains The Copyright Of Manor Architecture Ltd. It Must Not Be Copied Or Reproduced Without Written Consent.
All Survey Data, Dimensions And Levels Shown On This Drawing Were Taken From The Ground. No Guarantee Is Made As To The Accuracy Of The Data. The Client Is Responsible For Taking And Checking All Dimensions Before Use. 
This Drawing Must Not Be Used On Site Unless Issued For Construction.