




Internal Elevation A



Internal Elevation B

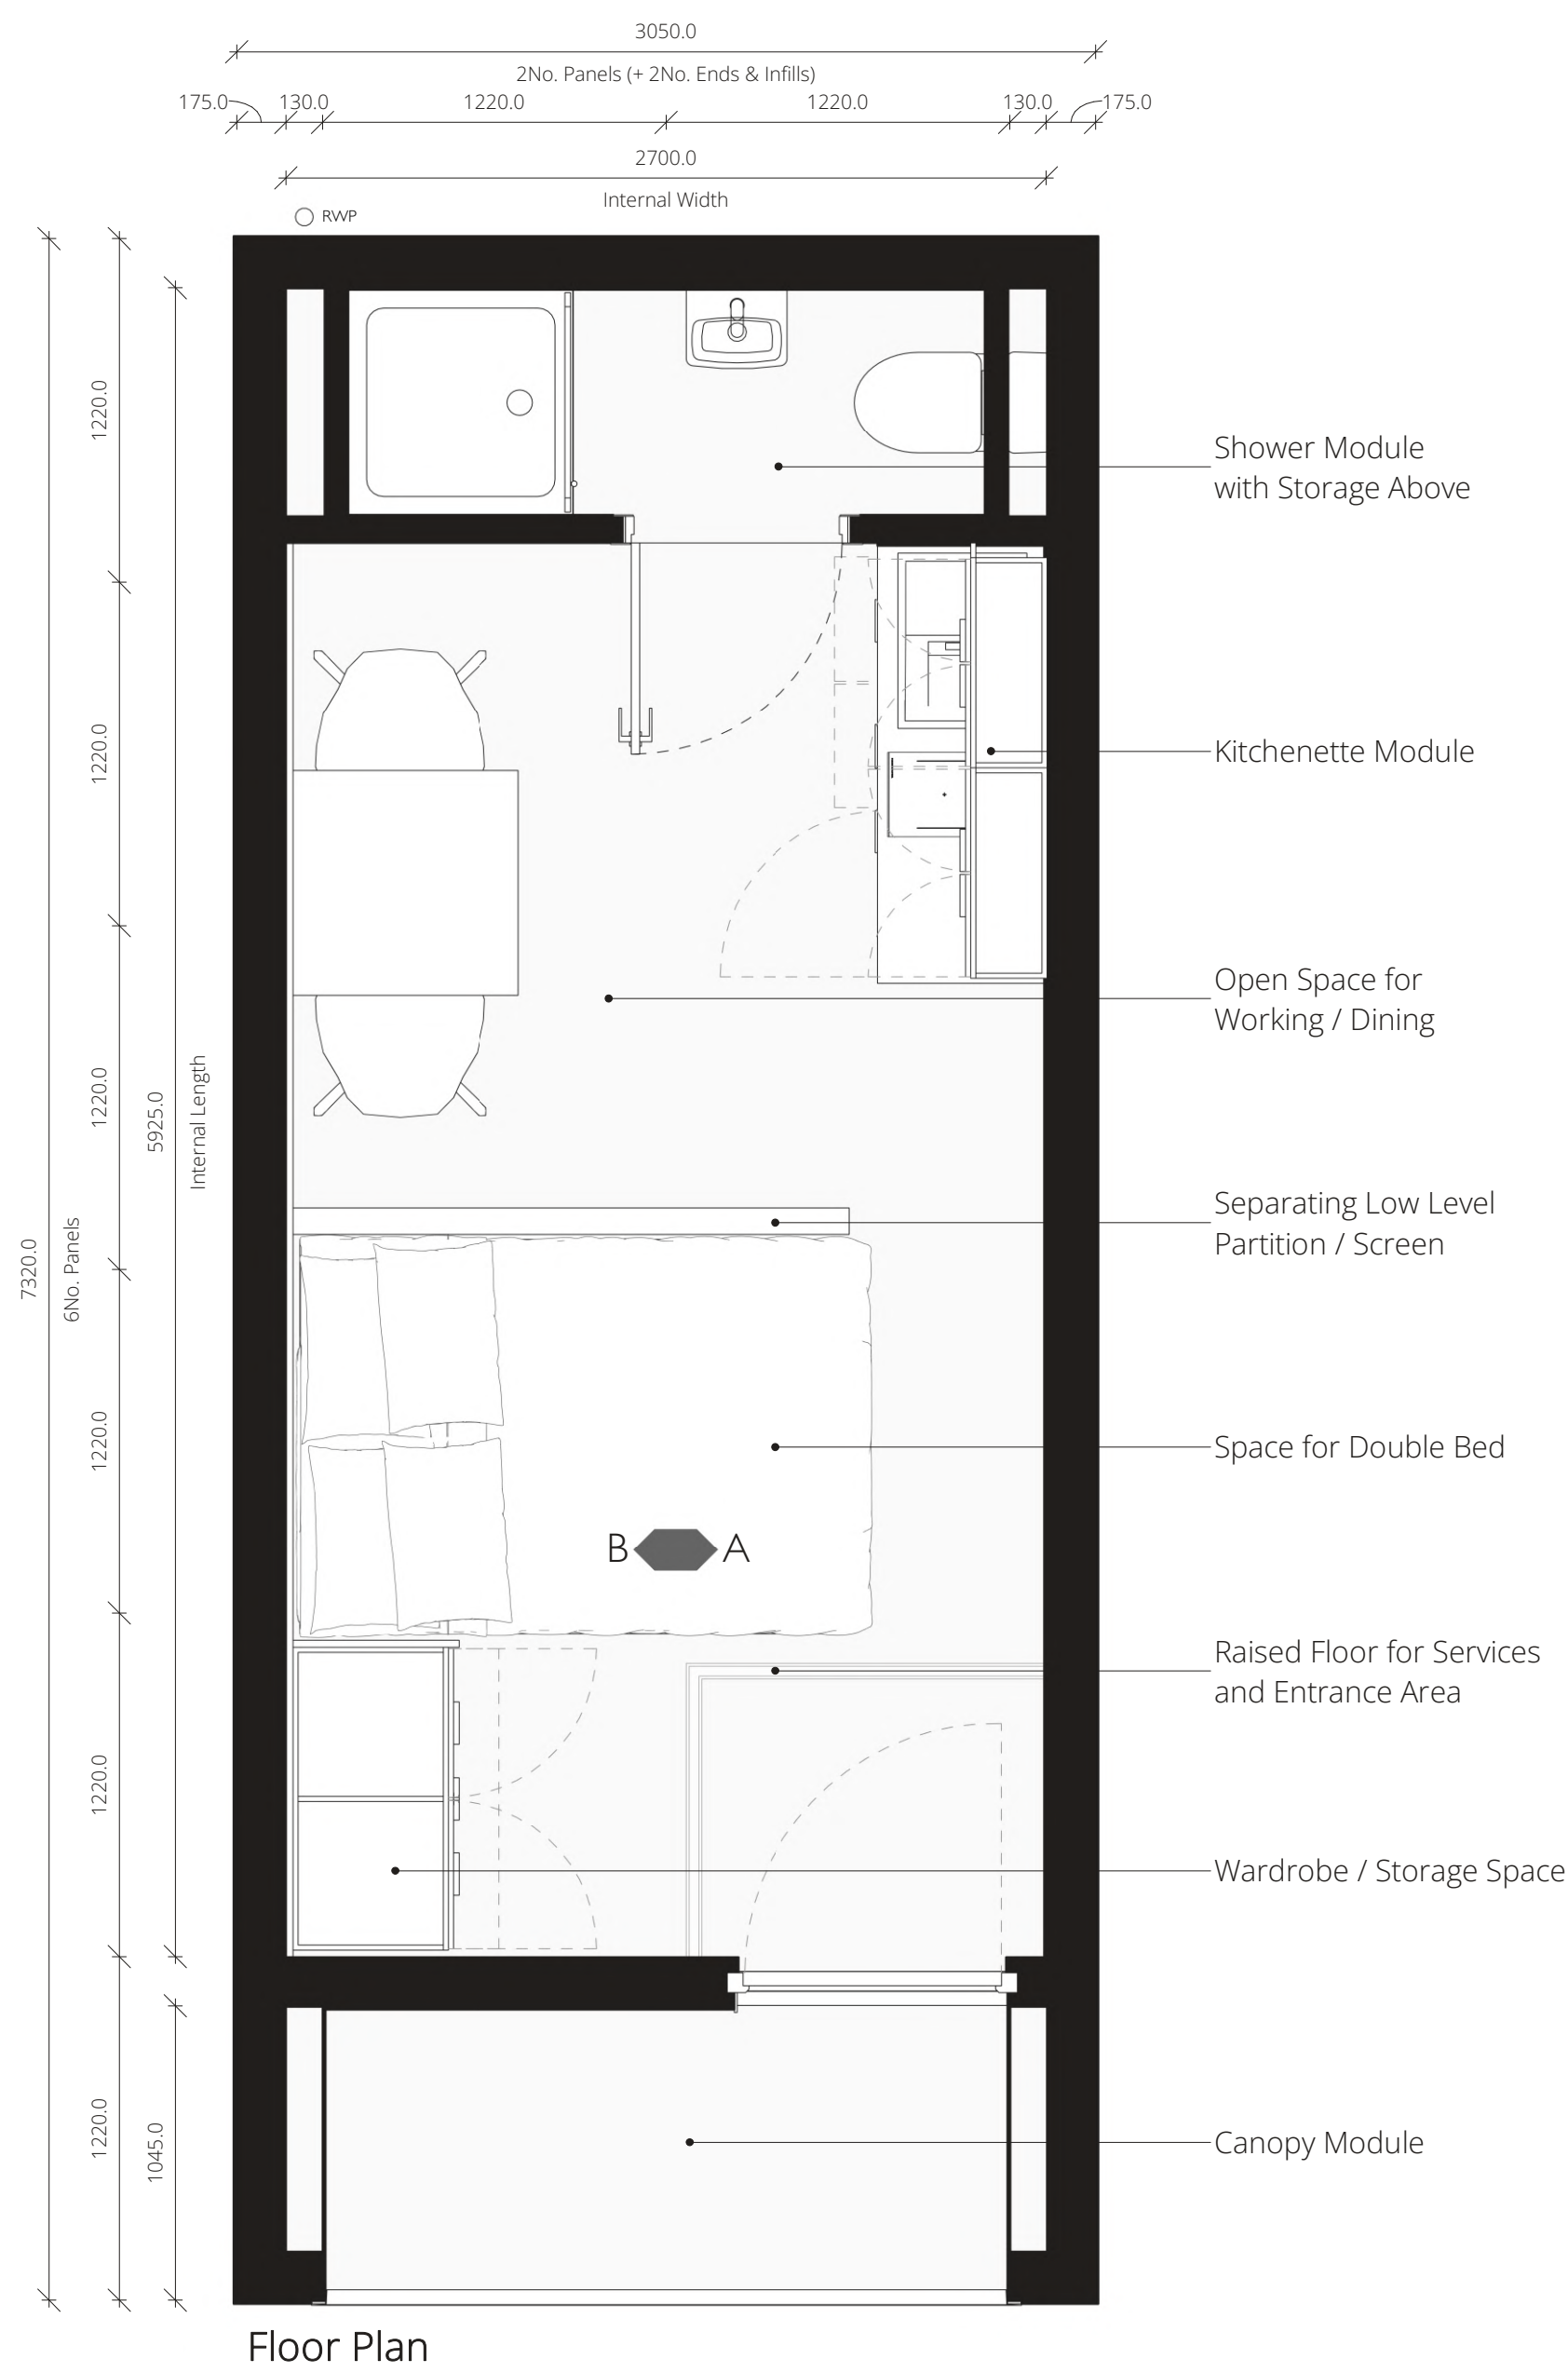

A: 05/07/2024 First Issue
Rev. Date: Notes:
DRAWING NUMBER: J1152-SK203
DRAWING TITLE: Concept Design 1B2P

PROJECT: HomePod Concept

CLIENT:

JOB NUMBER: J1152 DATE: Jul '24 SCALE: 1 : 25 SIZE: A1

CONCEPT



Manor Architecture Ltd.
Bloxfield Hall, Bloxfield Park,
Chesham Rd, Chesham, Bucks HP16 8GS
Tel: 01565 740 520
Email: info@manorarchitecture.co.uk
Web: www.manorarchitecture.co.uk

This Drawing Remains The Copyright Of Manor Architecture Ltd. It is Not To Be Copied Or Reproduced Without Written Consent.
All Rights Reserved. Dimensions Indicated Should Be Taken From The Right Hand Wall Unless Stated Otherwise.
Values Based On The Drawing. No Allowance Should Be Made To Scale From The Drawing.
Manor Architecture Ltd. is not responsible for any errors or omissions in this drawing.
Any Variation Between Drawing And Site Conditions Are To Be Reported To Manor Architecture Ltd. Immediately. All Contractors Must Read The Site And Are Fully Responsible For Taking And Checking All Dimensions Before Starting Work. No Work Shall Be Started Until All Dimensions Have Been Checked And Approved.
This Drawing Must Not Be Used On Site Unless Issued For Construction.